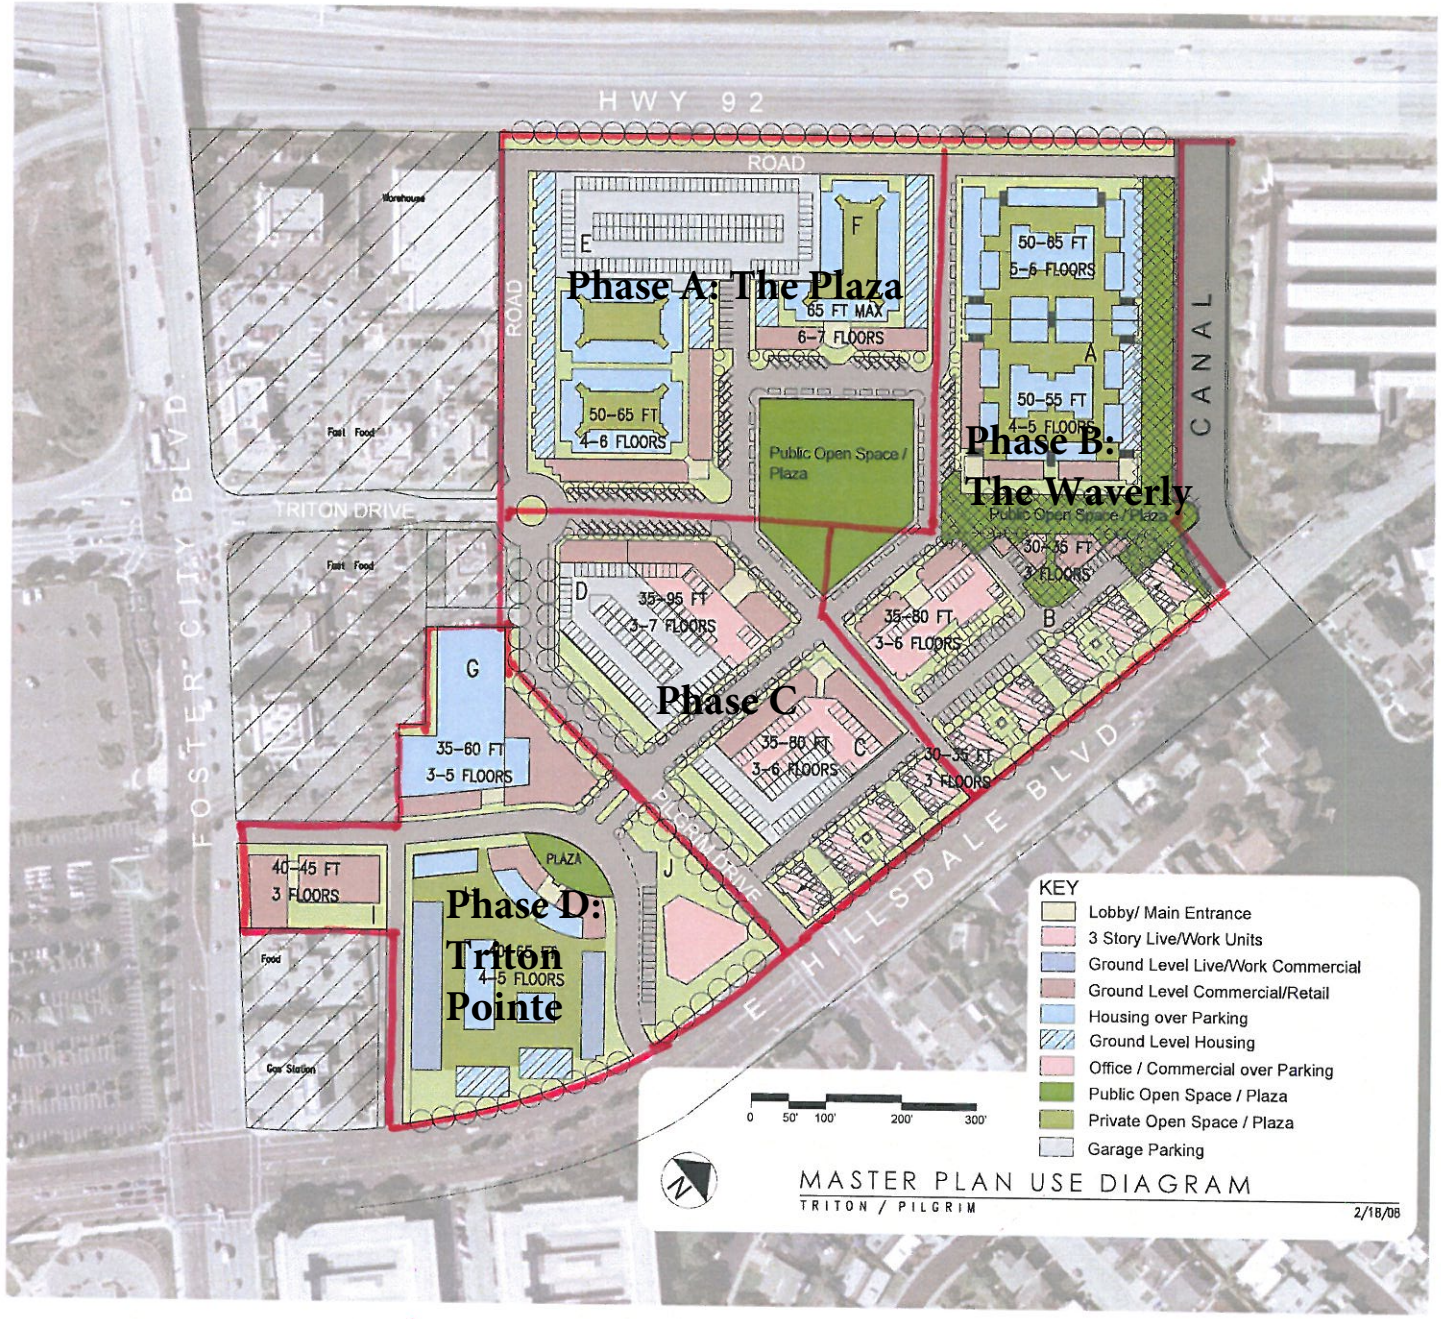
HWY 92
ROAD
Warehouse
Fast Food
TRITON DRIVE
FOSTER CITY BLVD
E
F
Phase A: The Plaza
65 FT MAX
6-7 FLOORS
50-65 FT
4-6 FLOORS
Public Open Space / Plaza
50-65 FT
5-6 FLOORS
A
50-55 FT
4-5 FLOORS
Phase B: The Waverly
Public Open Space / Plaza
30-35 FT
3 FLOORS
CANAL
D
35-95 FT
3-7 FLOORS
35-80 FT
3-6 FLOORS
B
G
Phase C
35-60 FT
3-5 FLOORS
35-80 FT
3-6 FLOORS
C
30-35 FT
3 FLOORS
PLAZA
J
40-45 FT
3 FLOORS
Phase D: Triton Pointe
4-5 FLOORS
Food
Gas Station
E HILLSDALE BLVD
KEY
Lobby/ Main Entrance
3 Story Live/Work Units
Ground Level Live/Work Commercial
Ground Level Commercial/Retail
Housing over Parking
Ground Level Housing
Office / Commercial over Parking
Public Open Space / Plaza
Private Open Space / Plaza
Garage Parking
0 50' 100' 200' 300'
N
MASTER PLAN USE DIAGRAM
TRITON / PILGRIM
2/18/08